# SOUND ATTENUATION BLANKET (SAB) TYPICAL DETAILS

SCALE: N.T.S.

A

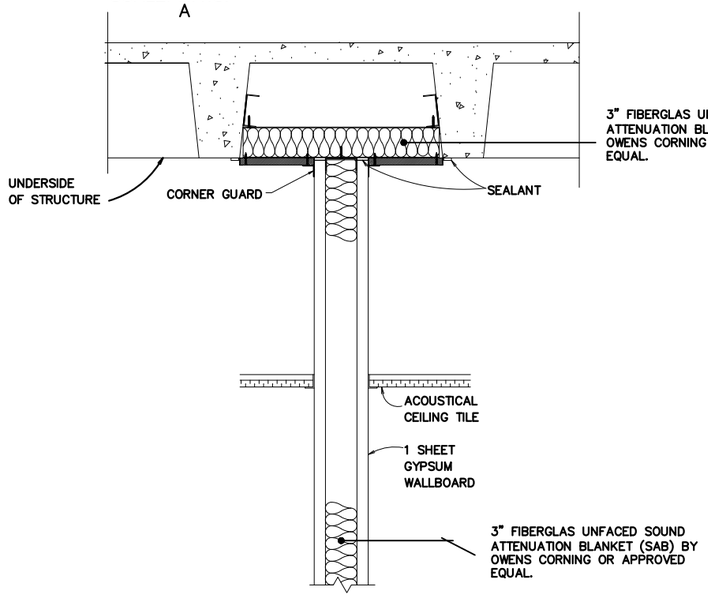


## DETAIL 6

SCALE: N.T.S.

A

NOTE: THIS DETAIL#6 APPLIES TO CORRIDOR GYPSUM WALLS, ACCORDING TO REFLECTED CEILING PLANS

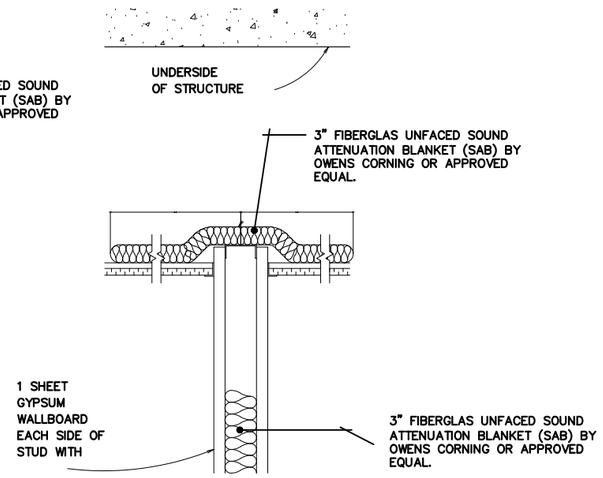


## DETAIL 7

SCALE: N.T.S.

A

NOTE: APPLY THIS DETAIL#7 TO GYPSUM WALLS BETWEEN OFFICES, ACCORDING TO REFLECTED CEILING PLANS

IMPORTANT NOTE:
TREATED SOLID WOOD BLOCKING WILL BE INSTALLED INSIDE WALL CAVITIES, SECURELY ANCHORED TO METAL STUD FRAME, FOR SUPPORT AND ANCHORING OF SANITARY FIXTURES, BATHROOM ACCESSORIES, BREAKROOM CABINET, DOOR & WINDOWS FRAMES, WATER COOLERS, TIME CLOCKS AND ANY OTHER EQUIPMENT TO BE INSTALLED AS PART OF THIS CONTRACT, ON GYPSUM BOARD WALL

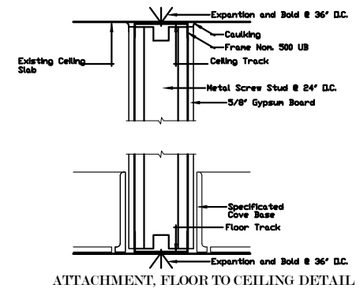


ATTACHMENT, FLOOR TO CEILING DETAIL

NO A ESCALA

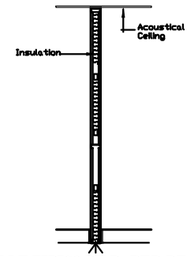


DETALLE TIPICO DE PARED DE GYPSUM BOARD

NO A ESCALA

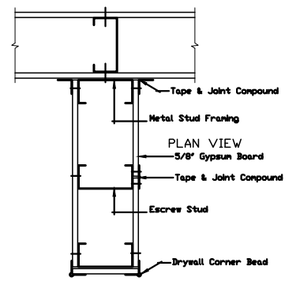


INTERSECTION WALLS DETAIL

NO A ESCALA

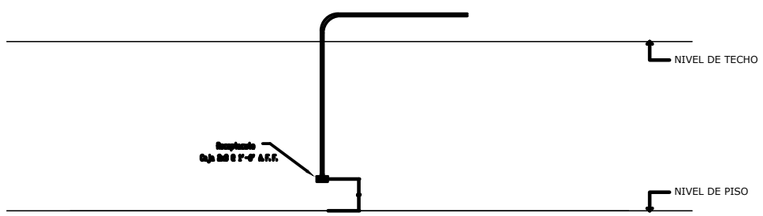


Elevación de Receptaculo

NO A ESCALA

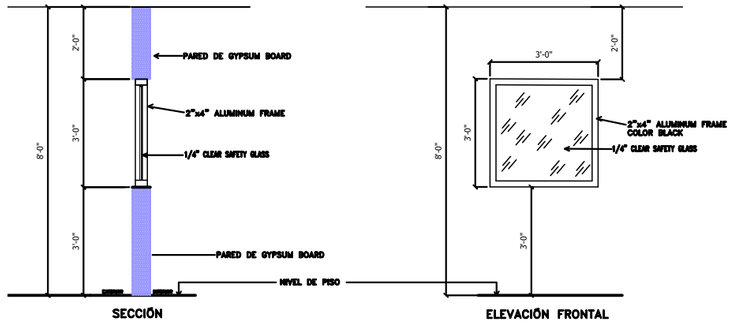


DETALLE DE CRISTAL NUEVO

ESCALA: 3/4"= 1'-0"

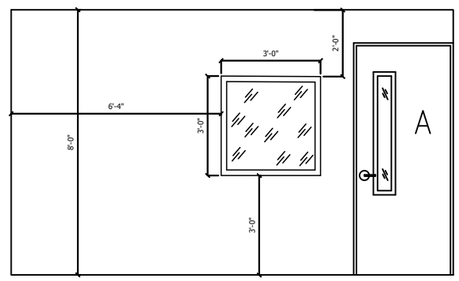


ELEVACIÓN B-B

ESCALA: 3/4"=1'-0"

REVISIONS

| NO. | DESCRIPTION | DATE | BY |
|---|---|---|---|

TRIBUNAL GENERAL DE JUSTICIA
OFICINA DE ADMINISTRACION DE LOS TRIBUNALES
DIRECTORIA DE ADMINISTRACION
OFICINA DE ADMINISTRACION Y CONSERVACION DE LOCALES

APPROVED BY:

APPROVED DATE:

APPROVED SIGN:

PROJECT NAME: OAT - PISO GROUND - PROPIEDAD

PROJECT LOCATION: OFICINA DE ADMINISTRACIÓN DE TRIBUNALES

DRAWING DESCRIPTIONS: ELEVACION Y DETALLESDE BARRERA DE SONIDO Y CRISTAL

ESPEC: OSCAR HERNANDEZ — GERENTE DE PROYECTO:

CHECKED BY: ING. DANIEL PADILLA — PROJECT DATE: SEPT 2024

DRAWING BY: PETER RUBI — PRINTING DATE: SEPT 2024

FILE NAME: — DRAWING SCALE: VARIOS

SHEET NO. 10

OF: 12