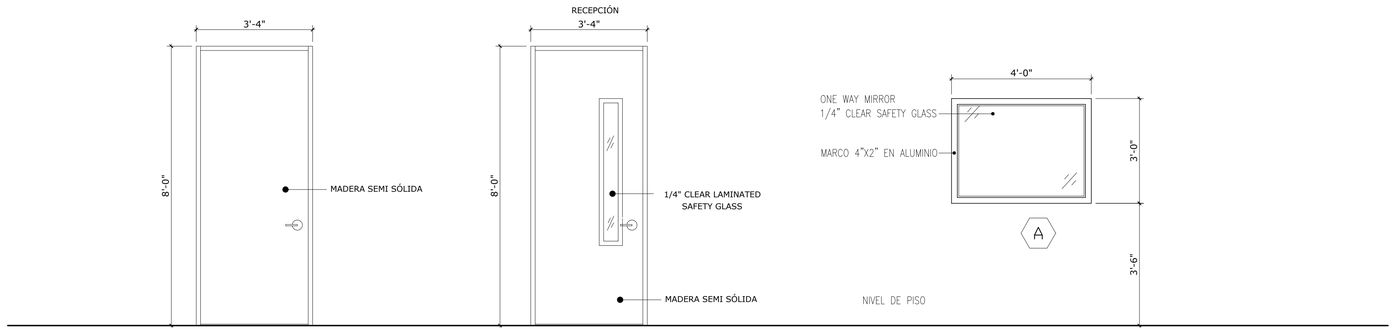

TYPE I

TYPE II

CRISTAL TIPO ''A''

RELACIÓN DE PUERTAS

MKD	ABERTURA		TAMAÑO DE PUERTA			MATERIAL		TIPO	CANTIDAD	OBSEVACIONES
	ANCHO	ALTURA	ANCHO	ALTURA	ESPESOR	MARCO	PANEL			
①	3'-0"	8'-0"	3'-0"	8'-0"	1-3/8"	METAL	MADERA	I	6	5-DOOR I.G.D. 1-DOOR I.G.I.
②	3'-0"	8'-0"	3'-0"	8'-0"	1-3/8"	METAL	MADERA	II	4	2-DOOR I.G.D. 1-DOOR O.G.D., 1-DOOR O.G.I.

SCHEDULE OF FINISHES

SPACE	FLOORS					WAINSCOAT & BASE				WALL				CEILING				REMARK
	ALFOMBRA	CEMENT FINISH POLISH	BROOM FINISH	CERAMIC TILE	POLISH	GLAZED TILE	C.T. BASE 3" X 12"	4" VINYL		CEMENT PLASTER (WHEN OCCURS)	PAINT	WALLS RESURFACE AS NECESSARY		CEMENT PLASTER (WHEN OCCURS)	PAINT	ACOUSTIC	WALLS RESURFACE AS NECESSARY	
	●							●		●	●	●		●	●	●	●	

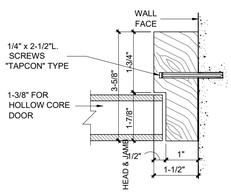

DOOR FRAME PLAN

N.T.S.

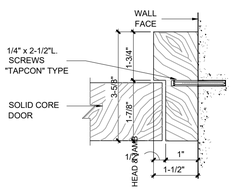

DOOR FRAME PLAN

N.T.S.

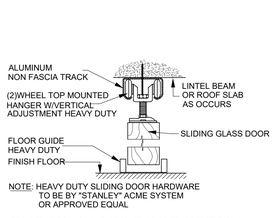

SLIDING GLASS DOOR DETAIL

N.T.S.

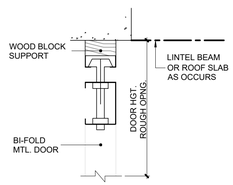

BI-FOLD TYPICAL HEAD DETAIL

N.T.S.

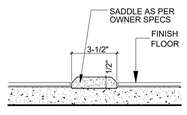

(CONDITION OCCURS @ ENTRY)

SADDLE DETAIL

N.T.S.

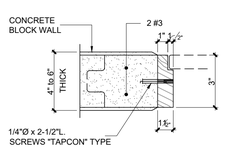

TYP. WOOD FRAME ANCHOR DETAIL

N.T.S.

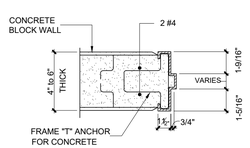

TYP. METAL FRAME ANCHOR DETAIL

N.T.S.

REVISIONS			
NO.	DESCRIPTION	DATE	BY

OAT

TRIBUNAL GENERAL DE JUSTICIA
OFICINA DE ADMINISTRACION DE LOS TRIBUNALES
DIRECTORIA DE OFICINA DE ADMINISTRACION
OFICINA DE ADMINISTRACION Y CONSERVACION DE LOCALES

APPROVED BY:

APPROVED SIGN: _____

APPROVED DATE: _____

PROJECT NAME: REMODELACION DE ARCHIVO CENTRAL

PROJECT LOCATION: PRIMER PISO ARCHIVO CENTRAL SAN JUAN , PUERTO RICO

DRAWING DESCRIPTION: HOJA DE PUERTA DETALLES TIPICOS

DESIGNED BY: OSCAR HERNANDEZ

CHECKED BY: DANIEL PADILLA

DRAWN BY: P.MORALES

SHEET NO. A-05

OF: 08

SERVICE DE PROJECTO:

PROJECT DATE:

PRINTING DATE: FEBRERO-2024

DRAWING SCALE: 1/4"=1'-0"

FILE NAME: