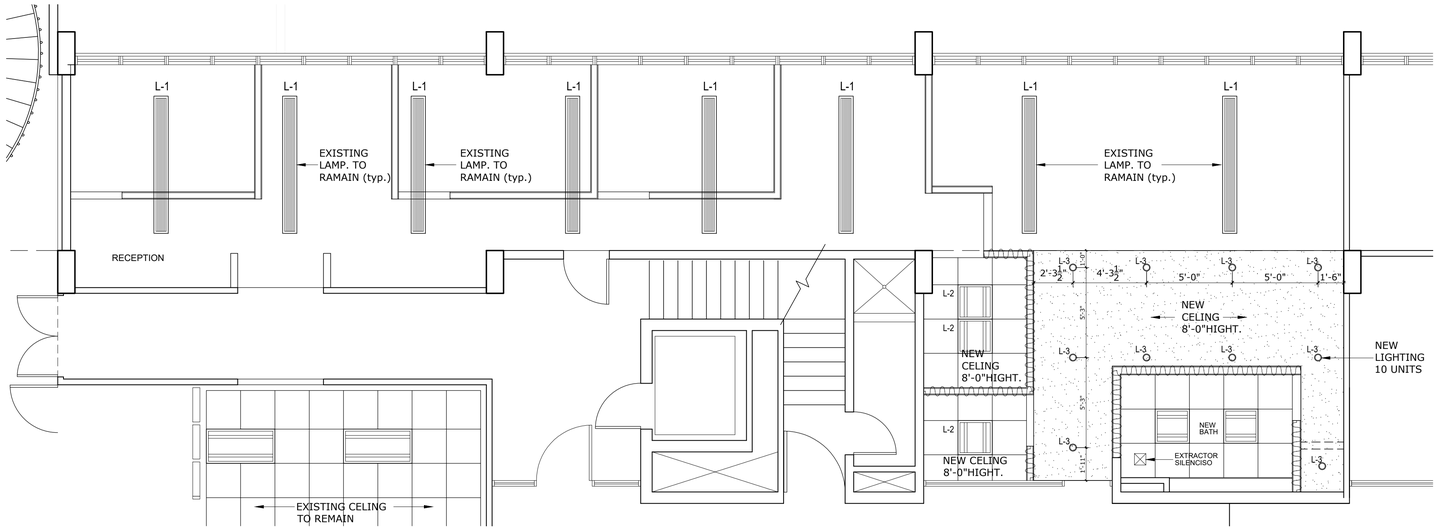

REFLECTED CELING, NEW OFFICE
SECOND FLOOR PLAN (edificio principal)

SCALE: 1/4"=1'-0"

ELECTRICAL LEGEND

SYMBOL	DESCRIPTION
	2'-0" x 2'-0" ACOUSTICAL HUNG CEILING
L-1	LAMP TO RAMAIN
L-2	NEW 2'X4' WHITE FLAT PANEL LED LIGHT, 3200 MINIMUM LUMENS, 4000K LIGHT TEMPERATURE, TO BE INSTALLED.
L-3	4" SPOT L.E.D. LIGHT FIXTURE
3	NEW EXIT SIGN AND EMERGENCY LED TWO LIGHT COMBO, WITH BATTERY BACKUP OF 60 MINUTES RUN TIME OR MORE. RATED UL 924, UL DAMP LOCATION AND NFPA 101, TO BE INSTALLED.
2/E	NEW LED TWO - LIGHT EMERGENCY FIXTURE WITH BATTERY BACKUP OF 60 MINUTES RUN TIME OR MORE. RATED UL 924, UL DAMP LOCATION AND NFPA 101, TO BE INSTALLED.
	NEW ELECTRICAL BREAKER PANEL,

A T

REVISIONS

NO.	DESCRIPTION	DATE	BY

TRIBUNAL GENERAL DE JUSTICIA
OFICINA DE ADMINISTRACION DE LOS TRIBUNALES
DIRECTORIA DE ADMINISTRACION
OFICINA DE ADMINISTRACION Y CONSERVACION DE LOCALES

APPROVED BY:
ENCARGADO DEL AREA
APPROVED SIGN: _____

APPROVED DATE: PROJECT APPROVED DATE:

PROJECT NAME: NUEVA OFICINA
PROJECT LOCATION: TRIPUNAL SUPREMO
DRAWING DESCRIPTIONS: REFLECTED CELIN FLOOR PLAN

ESPEC. EN ADVANCE: ESPECIALISTA:
CHECKED BY: ING. DANIEL PADILLA
DRAWING BY: P.MORALES
FILE NAME: FILE NAME:

GERENTE DE PROJECTO: PROJECT MGR.
PROJECT DATE: PROJECT DATE:
PRINTING DATE: PLOT DATE:
DRAWING SCALE: DWG. SCALE:

SHEET NO: A-05
OF: NO.