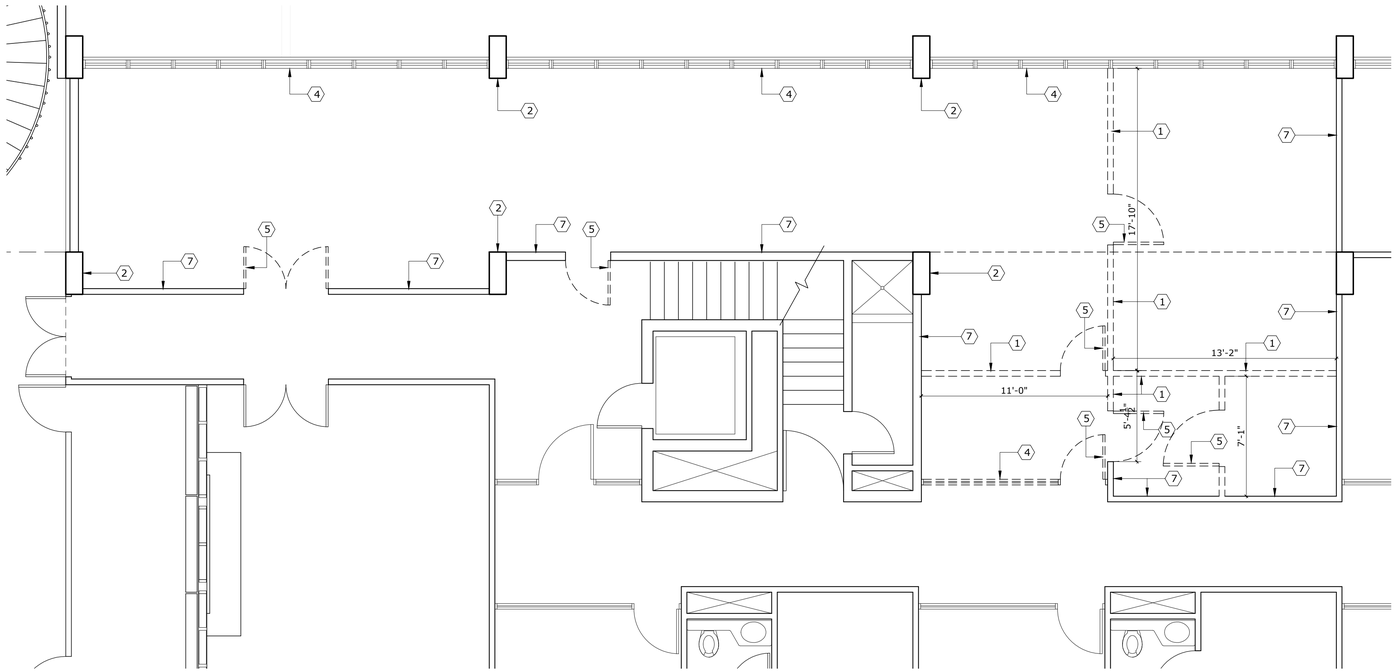

DEMOLITION FLOOR PLAN
SECOND FLOOR PLAN (edificio principal)

SCALE: 1/4"=1'-0"

DEMOLITION NOTE:

01.-ALL ELECTRICAL FIXTURES INSTALLED AT DRYWALLS SHALL BE DISMOUNTED AND TREATED FOLLOWING ALL ELECTRICAL SAFETY CODES, LAST REVISION. (JUNCTION BOX, SWITCH, PANIC BUTTON, ETC.).

02.-ALL ELECTRICAL FIXTURES INSTALLED AT CONCRETE BLOCK WALLS SHALL BE TO REMAIN.

03.-THE DOORS AND FRAME SHALL BE DISMOUNTED WITH SPECIAL CARE, CONTRACTOR MUST RETURNED TO BUILDING OWNER, (A.E.P.).

04.-ALL SURFACES OF THE FLOOR SHALL BE CLEAN AND POLISHED.

05.-DAMAGED FLOOR'S TILE UNDER DEMOLISHED WALL OR PARTITIONS SHALL BE REPLACEMENT. 60 SQ.FT IN THIS AREA.

GENERAL NOTE:

-GENERAL CONTRACTOR SHALL PROVIDE SECURITY EQUIPMENT TO ALL WORKERS ACCORDING WITH SECURITY WORKING CODE.

-SHALL LET THE AREA CLEAN AND READY FOR NEXT JOURNAL'S DAY.

-ALL WORK OR JOB CONDITIONS SHALL BE COORDINATED WITH BUILDING ADMINISTRATION AND IN ANY CASE THE WORK OR JOB WILL NOT AFFECT THE NORMAL OPERATION OF THE COURT'S LABOR.

-GENERAL CONTRACTOR MUST PROVIDE A GARBAGE CONTAINER FOR ALL TRASH, AND IS RESPONSIBLE FOR THE APPROPRIATE DISPOSAL.

-GENERAL CONTRACTOR MUST PROVIDE SPECIAL CONTAINERS FOR ALL RECYCLABLE MATERIAL.

IMPORTANT NOTE:

- ALL DATA, TELEPHONE OR COMPUTER LAN'S CABLE OR CIRCUIT FIND IN DEMOLITION PROCESS, SHALL BE SAVED , ROLLED AT CEILING OR FLOOR AT THE SAME FIND PLACE.

AIR CONDITIONER NOTE:

THE AIR SUPPLY IS SHOWN IN THIS PLAN FOR CEILING INFORMATION ONLY, MECHANICAL WORK IS NOT INCLUDE IN THIS PROJECT.

LEYENDA:

1 PARED DE GYPSUM BOARD A DEMOLER

2 COLUMNA O PARED DE HORMIGÓN A PERMANECER

3 PARED DE BLOQUE A PERMANECER

4 CRISTAL FIJO A REMOVER

5 PUERTA EXISTENTE A REMOVER

6 PUERTA EXISTENTE A PERMANECER

7 PARED DE GYPSUM BOARD A PERMANECER

8 VENTANILLA A DEMOLER

A T

REVISIONS			
NO.	DESCRIPTION	DATE	BY

TRIBUNAL GENERAL DE JUSTICIA
OFICINA DE ADMINISTRACION DE LOS TRIBUNALES
DIRECTORIA DE ADMINISTRACION
OFICINA DE ADMINISTRACION Y CONSERVACION DE LOCALES

APPROVED BY:
ENCARGADO DEL AREA

APPROVED DATE: PROJECT APROVED DATE:

APPROVED SIGN: _____

PROJECT NAME: NUEVA OFICINA
PROJECT LOCATION: TRIPUNAL SUPREMO
DRAWING DESCRIPTION: DEMOLITION FLOOR PLAN
DRAWING BY ARCHITECT: ESPECIALISTA-
CHECKED BY: ING. DANIEL PADILLA
DRAWING BY: P.MORALES
FILE NAME: FILE NAME:
GERENTE DE PROJECTO: PROJECT MGR.
PROJECT DATE: PROJECT DATE:
PRINTING DATE: 02-25-2026
DRAWING SCALE: DWG. SCALE:
SHEET NO. AD-01
OF: NO.