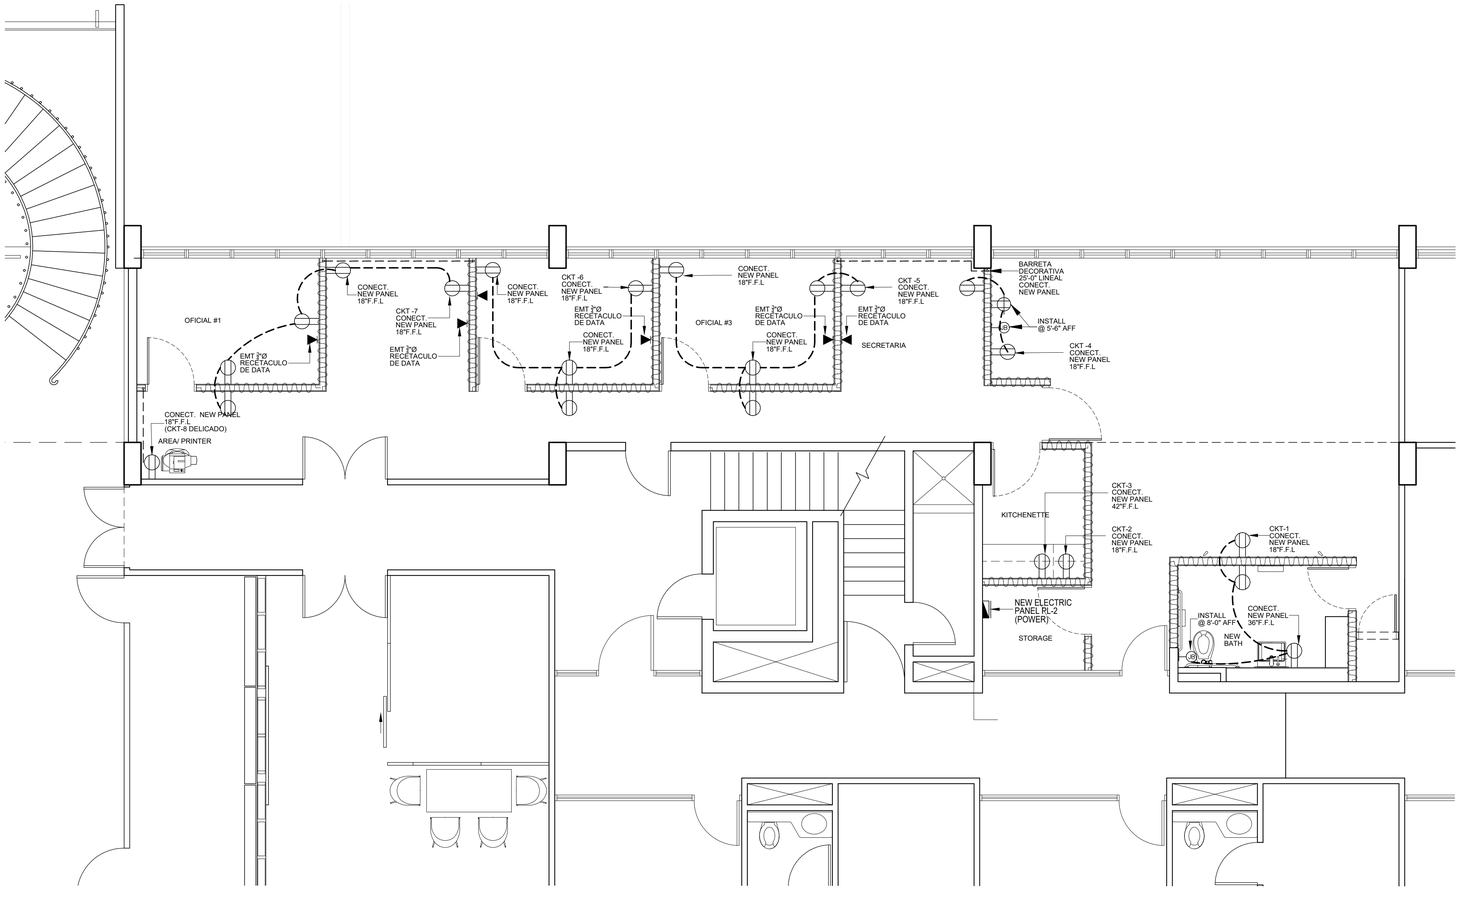

POWER FLOOR PLAN, NEW OFFICE
SECOND FLOOR PLAN (edificio principal)

SCALE: 1/4"=1'-0"

ELECTRICAL LEGEND

SYMBOL	DESCRIPTION
———	BRANCH CIRCUIT CONCEALED IN SLAB OR WALL USE (3) WIRES MINIMUM. A LARGES NUMBER OF WIRES ARE INDICATED AS FOLLOW (4) WIRES, (5) WIRES, ETC. GROUNDED WIRE NOT SHOWN AS.
— — —	BRANCH CIRCUIT CONCEALED IN WALLS, FLOOR OR SLAB, SAME NOTATIONS AS ABOVE.
◡	HOMERUN, CONDUIT CONCEALED IN WALLS, FLOOR OR SLAB, 1" MIN. SIZE OR AS OTHERWISE INDICATED ON PLANS. LETTER & NUMBER INDICATES CIRCUIT NUMBER TAG.
⊖	DUPLEX CONVENIENCE RECEPTACLES MOUNTED FLUSH WITH WALL @ 18" A.F.F. RATED 15 AMPS., 125VOLT., ISOLATED GROUND & SURGE SUPPRESSION TYPE.
◪	NEW ELECTRICAL BREAKER PANEL,

NOTES:

1. SHALL BE USE EMT TUBING, MINIMUM SIZE 3/4"Ø.
2. ALL SWITCHES AND COVER SHALL BE WHITE COLOR.
3. ALL LIGHTING CIRCUITS SHALL BE CONNECTED TO THE NEW ELECTRICAL BREAKER PANEL TO BE INSTALLED.
4. ALL NEW CIRCUITS SHALL BE IDENTIFIED IN THE CONDUCTORS, AND IN THE ELECTRICAL PANEL LEGEND.
5. ALL NEW ELECTRICAL BREAKER PANEL SHALL BE IDENTIFIED WITH LABEL.
6. UNDER ANY CIRCUMSTANCE SHOULD BE REMOVED OR CONNECT AN ENERGIZED ELECTRICAL SYSTEM. ALL SOURCE OF POWER SHALL BE TURNED OFF AND LOCK OUT DURING WORKING TIME FRAME.

A T

REVISIONS

NO.	DESCRIPTION	DATE	BY

TRIBUNAL GENERAL DE JUSTICIA
OFICINA DE ADMINISTRACION DE LOS TRIBUNALES
DIRECTORIA DE ADMINISTRACION
OFICINA DE ADMINISTRACION Y CONSERVACION DE LOCALES

APPROVED BY:
ENCARGADO DEL AREA

APPROVED DATE: PROJECT APROVED DATE:

APPROVED SIGN: _____

PROJECT NAME:
NUEVA OFICINA JUEZ ASOCIADO

PROJECT LOCATION:
TRIBUNAL SUPREMO

DRAWING DESCRIPTION:
PROPOSED FLOOR PLAN

DISEÑO EN ADOBE ESPECIALISTA:
CHECKED BY: ING.
DRAWING BY: MR. OR MSR.
FILE NAME: FILE NAME:

GERENTE DE PROYECTO: PROJECT MGR.
PROJECT DATE: PROJECT DATE:
PRINTING DATE: PLOT DATE:
DRAWING SCALE: DWG. SCALE:

SHEET NO.
E-02
OF: NO.