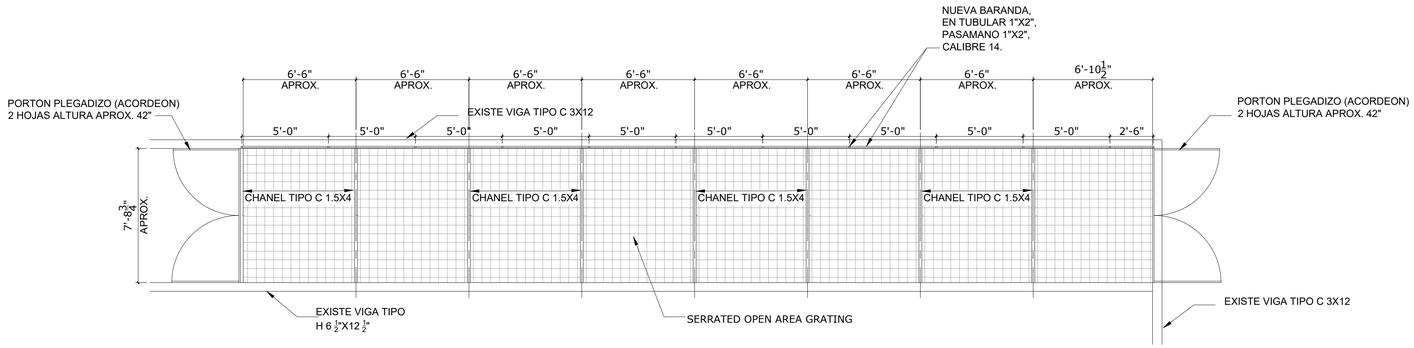

NEW BALCONY SUPPORT

SCALE: 3/16"=1'-0"

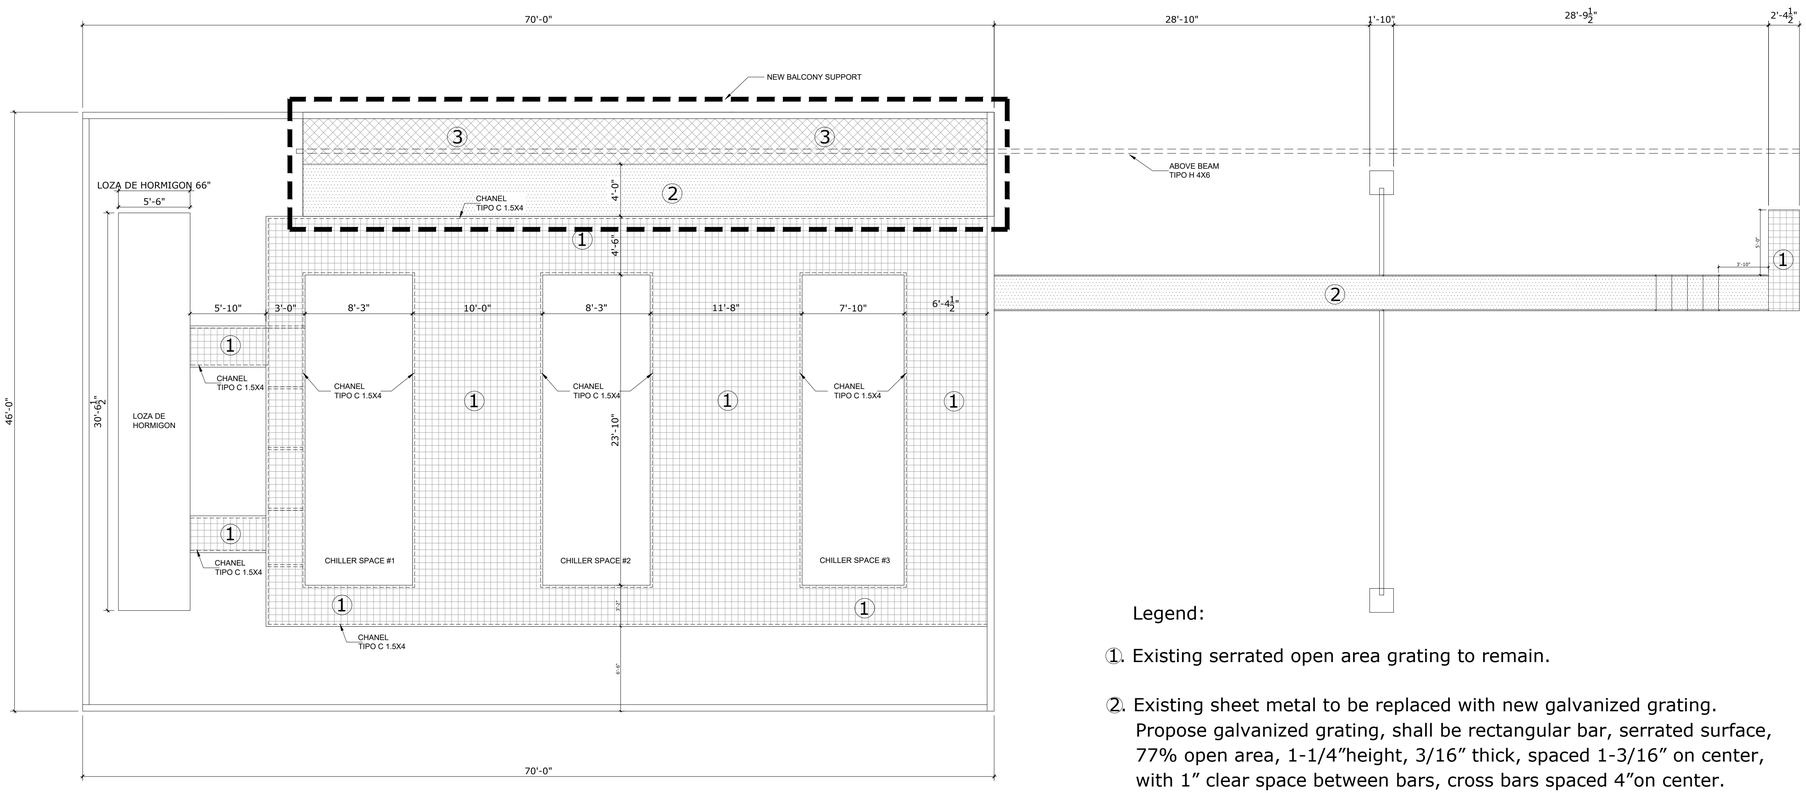

EXISTING FLOOR PLAN (BASE GRID)

SCALE: 3/16"=1'-0"

Legend:

① Existing serrated open area grating to remain.

② Existing sheet metal to be replaced with new galvanized grating.
Propose galvanized grating, shall be rectangular bar, serrated surface, 77% open area, 1-1/4"height, 3/16" thick, spaced 1-3/16" on center, with 1" clear space between bars, cross bars spaced 4"on center.
Shall be similar to existing galvanized serrated open surface grating to remain.

③ New galvanized grating to be installed, shall be rectangular bar, serrated surface, 77% open area, 1-1/4"height, 3/16" thick, spaced 1-3/16" on center, with 1" clear space between bars, cross bars spaced 4"on center.
Shall be similar to existing galvanized serrated open surface grating to remain.

REVISIONS

NO.	DESCRIPTION	DATE	BY

TRIBUNAL GENERAL DE JUSTICIA
OFICINA DE ADMINISTRACION DE LOS TRIBUNALES
DIRECTORIA DE ADMINISTRACION
OFICINA DE ADMINISTRACION Y CONSERVACION DE LOCALES

APPROVED BY:
ENCARGADO DEL AREA

APPROVED SIGN: _____

APPROVED DATE: PROJECT APROVED DATE:

PROJECT NAME: GRID BASE
PROJECT LOCATION: C.J. DE CAROLINA
DRAWING DESCRIPTIONS: EXISTING FLOOR PLAN

ESPEC. EN ADMINIST.	GERENTE DE PROYECTO: PROJECT MGR.
ESPECIALISTA:	PROJECT DATE: PROJECT DATE:
CHECKED BY: ING.	PRINTING DATE: PLOT DATE:
DRAWING BY: MR. OR MGR.	DRAWING SCALE: DWG. SCALE:
FILE NAME:	FILE NAME:

SHEET NO.
A-01
OF: NO.