





LÁMPARAS A SER REMOVIDO

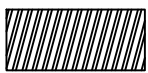

PARED Y VENTANILLA A SER DEMOLIDO

CJ GUAYAMA PISO 1
PLANTA DE DEMOLICIÓN

ESCALA: 1/2" = 1'-0"

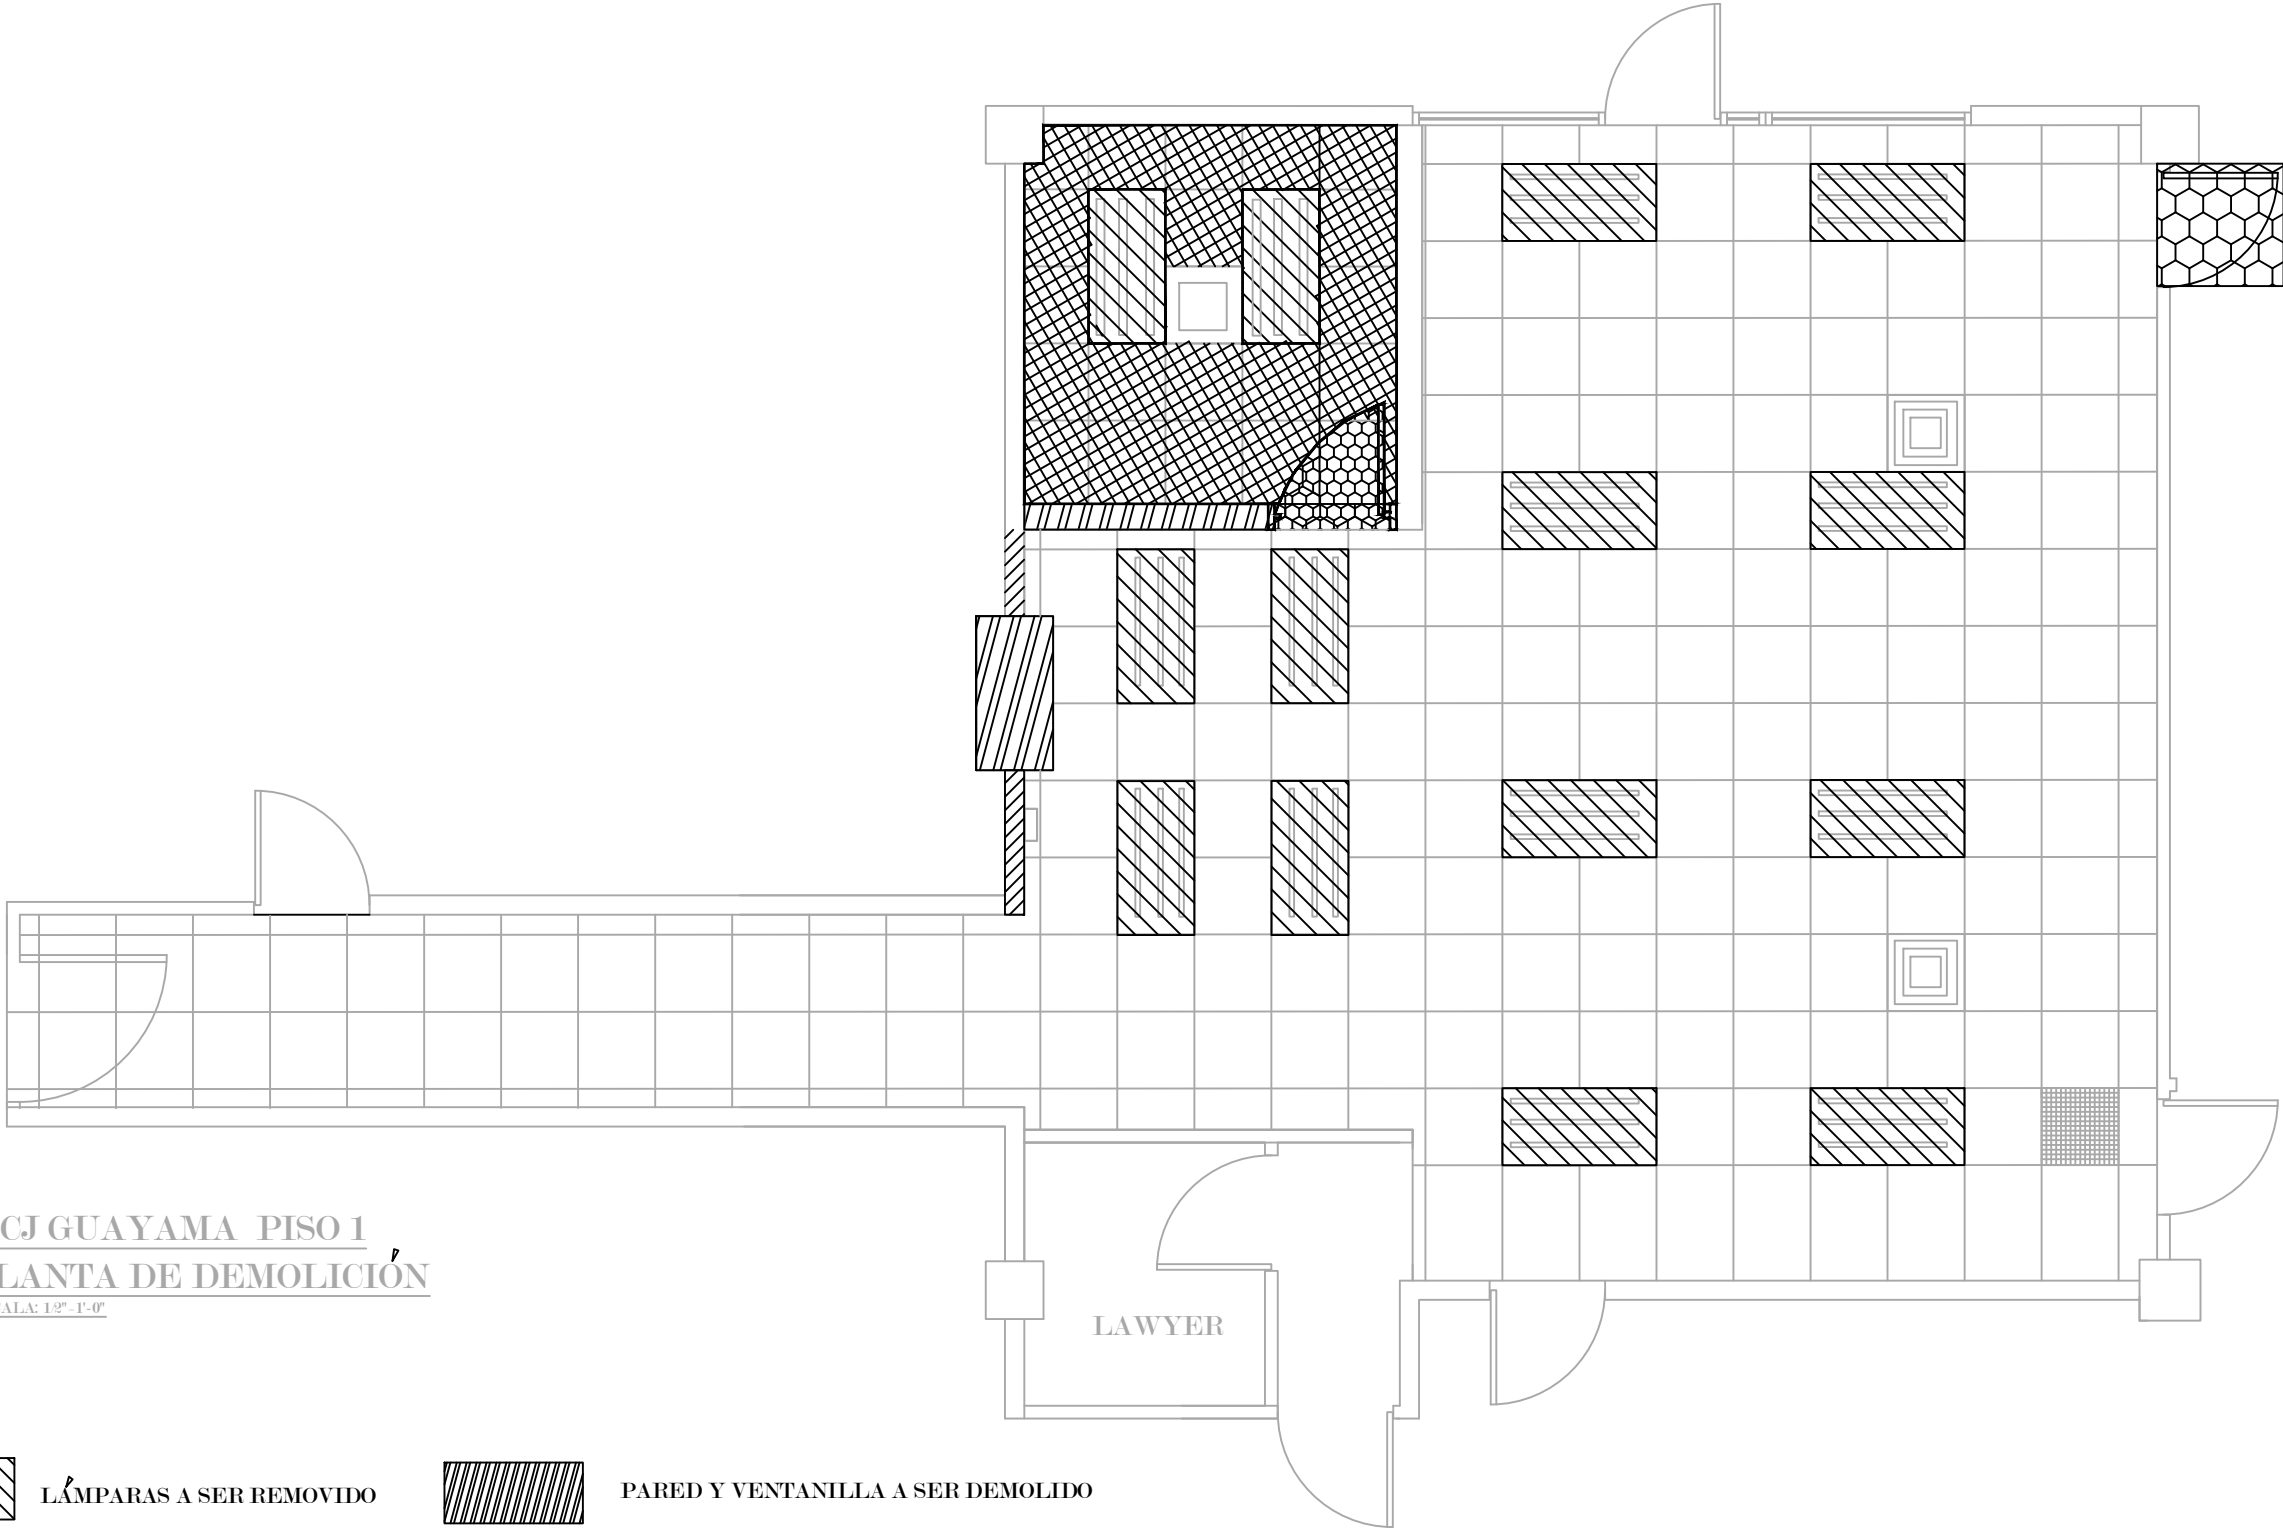

PROJECT NAME:

OFICINA NUEVO DE PROSE – PISO #1

PROJECT LOCATION:

CENTRO JUDICIAL DE GUAYAMA. GUAYAMA

DRAWING DESCRIPTIONS:

PLANO DE DEMOLICION

SHEET NO.

OF:

CHECKED BY: ING. DANIEL PADILLA

DRAWING BY: PETER RUBI

PROJECT DATE: 8 SEPT 2026

DRAWING DATE:

PRINTING DATE:

DRAWING SCALE: 1/2"=1'-0"

PROJECT NAME:

OFICINA NUEVO DE PROSE – PISO #1

PROJECT LOCATION:

CENTRO JUDICIAL DE GUAYAMA. GUAYAMA

DRAWING DESCRIPTIONS:

PLANO DE DEMOLICION

SHEET NO.

OF:

CHECKED BY: ING. DANIEL PADILLA

DRAWING BY: PETER RUBI

PROJECT DATE: 8 SEPT 2026

DRAWING DATE:

PRINTING DATE:

DRAWING SCALE: 1/2"=1'-0"

TRIBUNAL GENERAL DE JUSTICIA
OFICINA DE ADMINISTRACION DE LOS TRIBUNALES
DIRECTORIA DE ADMINISTRACION
DIVISION DE LOCALES Y SERVICIOS ESPECIALES

APPROVED BY:

APPROVED DATE:

R E V I S I O N S

NO.	DESCRIPTION	DATE	BY

O A T