
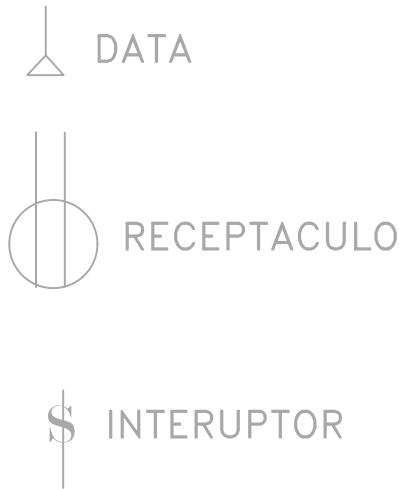


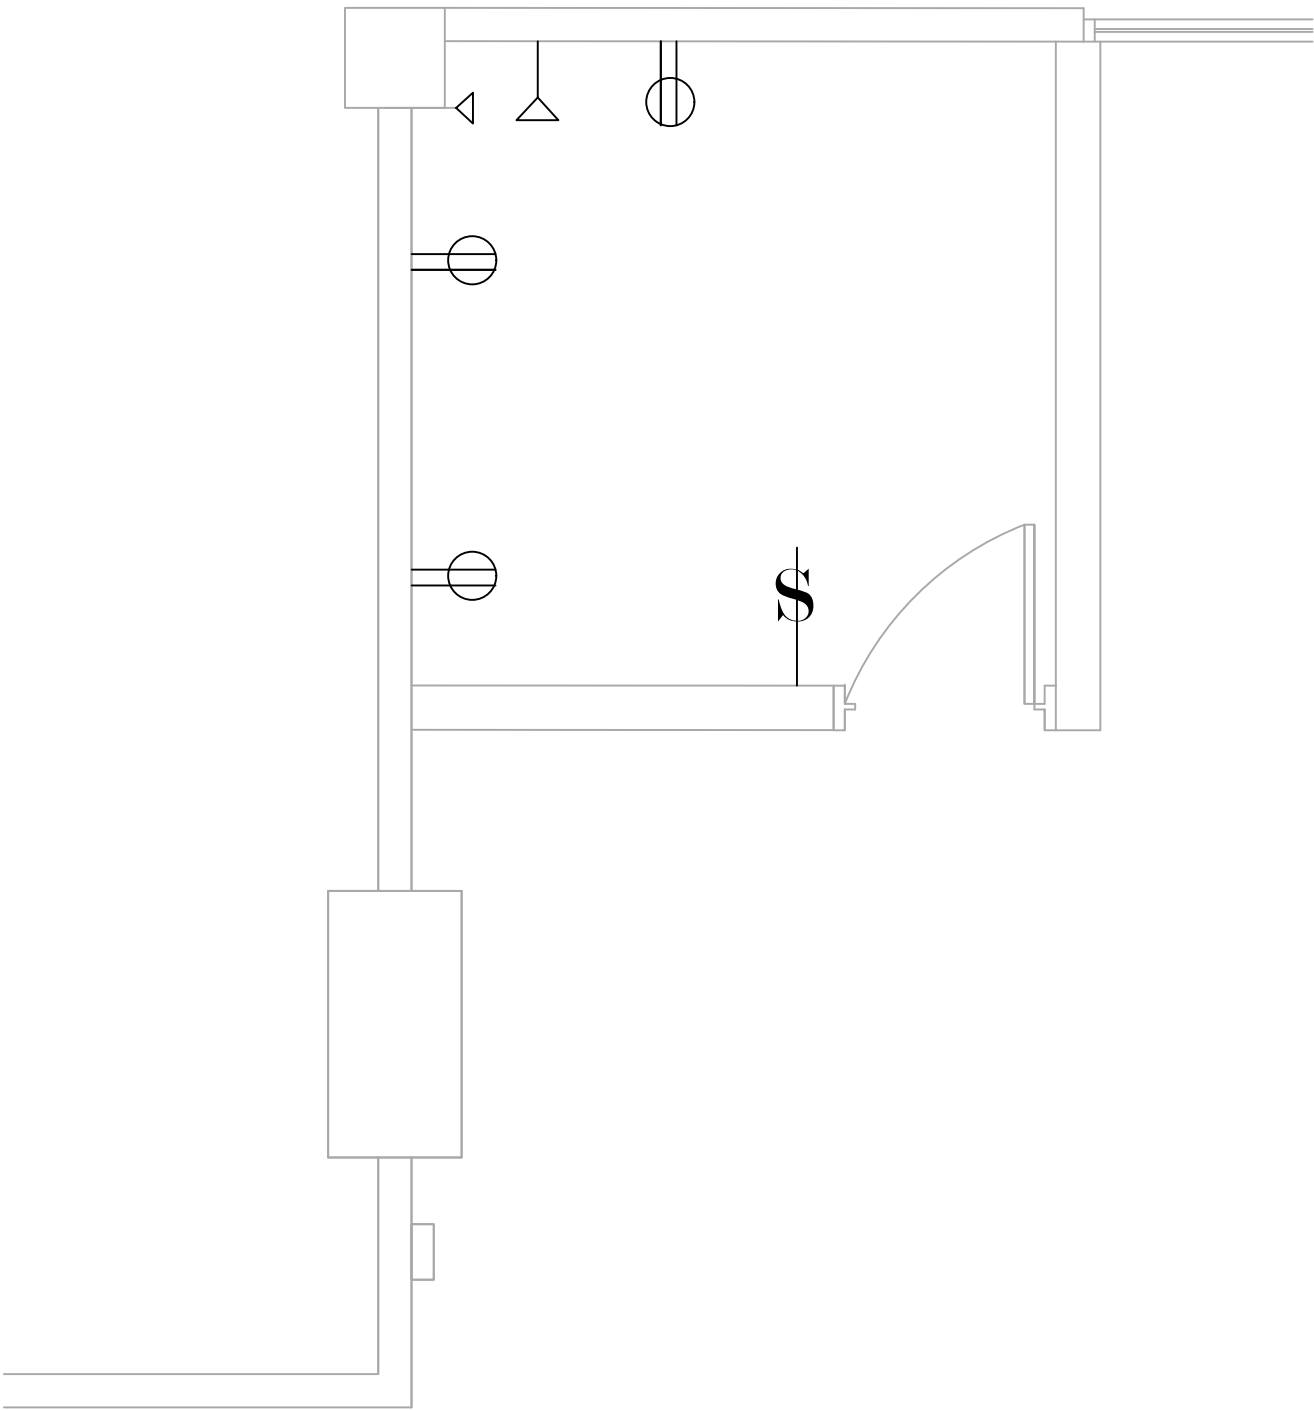

CJ GUAYAMA PISO 1
PLANTA DE ELECTRICIDAD EXISTENTE

ESCALA: 3/4" = 1'-0"

PROJECT NAME: AREA NUEVA DE PROSE – PISO#1		PROJECT LOCATION: CENTRO JUDICIAL DE GUAYAMA. GUAYAMA		PROJECT DATE: 8 SEPT 2026	
DRAWING DESCRIPTIONS: PLANTA DE ELECTRICIDAD EXISTENTE		CHECKED BY: ING DANIEL PAULLA		DRAWING DATE:	
SHEET NO. 1		DRAWING BY: PETER RUBI		DRAWING SCALE: 3/4"=1'-0"	
OF: 1		FILE NAME:			
REVISIONS					
NO.	DESCRIPTION	DATE	BY		
TRIBUNAL GENERAL DE JUSTICIA		APPROVED BY:			
OFICINA DE ADMINISTRACION DE LOS TRIBUNALES		APPROVED DATE:			
DIRECTORIA DE ADMINISTRACION					
DIVISION DE LOCALES Y SERVICIOS ESPECIALES					

O A T