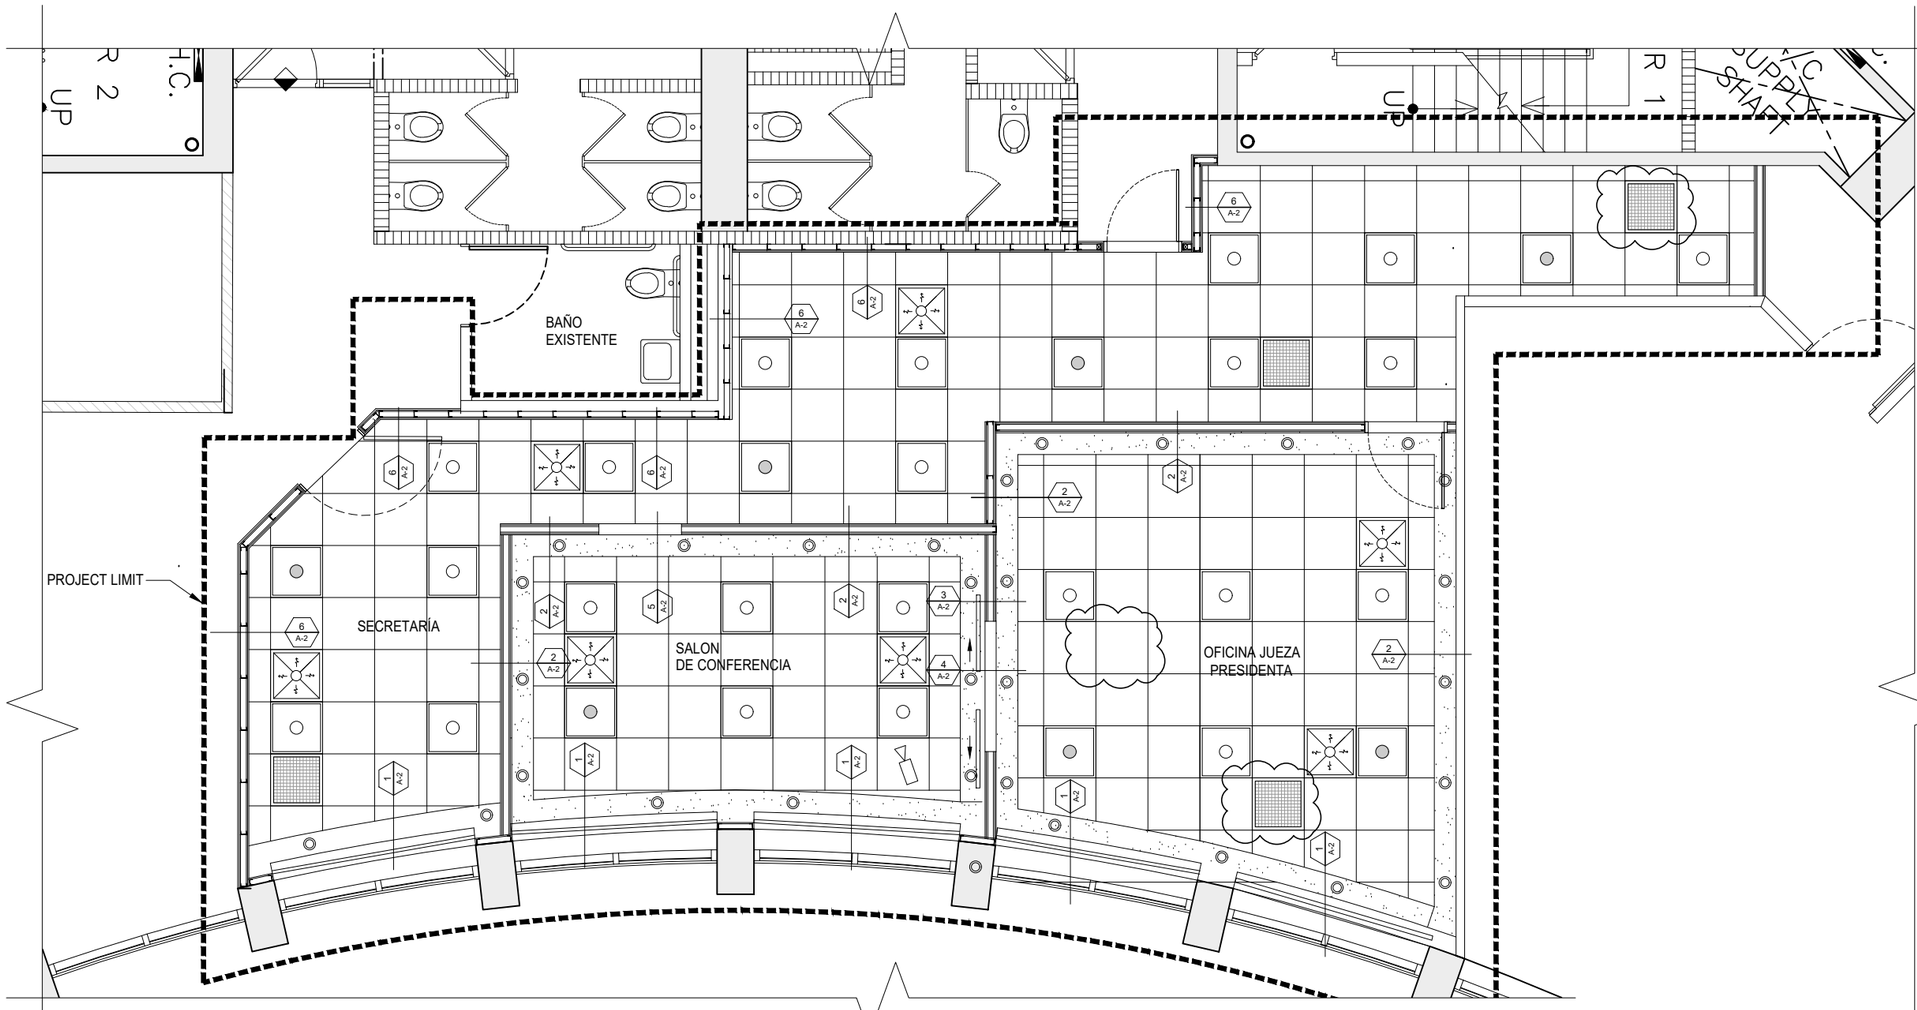

PLANTA DE PLAFON REFLEJADO

scale: 3/8" = 1'-0"

LEGEND:

- 2'-0"x2'-0" ACOUSTICAL HUNG CEILING
- 2'-0"x2'-0" LIGHTING FIXTURE. SEE ELECTRICAL DRAWING.
- 3" SPOT L.E.D. LIGHT FIXTURE
- 2'-0"x2'-0" LIGHTING FIXTURE. EMERGENCY
- 4 — EXIT LIGHTING FIXTURE.
- CAMERA FIXTURE.
- -EXISTING A/C 2'x2' RETURN.
- -EXISTING A/C 2'x2' SUPPLY.

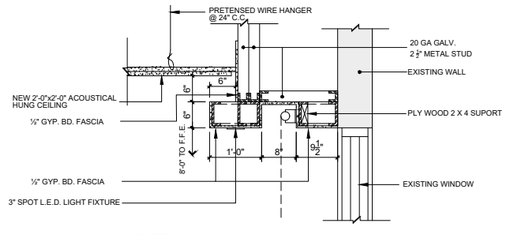

DETAIL 1 A-11
SCALE: 3/4"=1'-0"

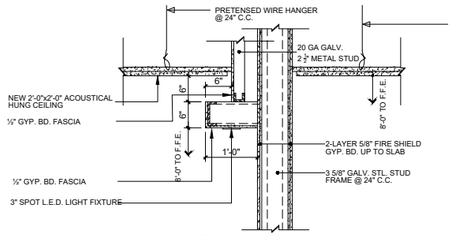

DETAIL 2 A-11
SCALE: 3/4"=1'-0"

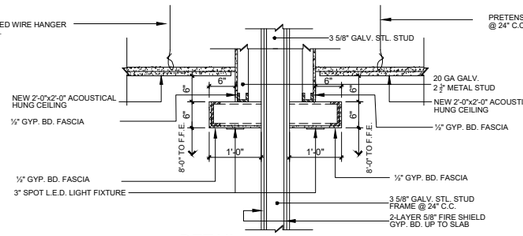

DETAIL 3 A-11
SCALE: 3/4"=1'-0"

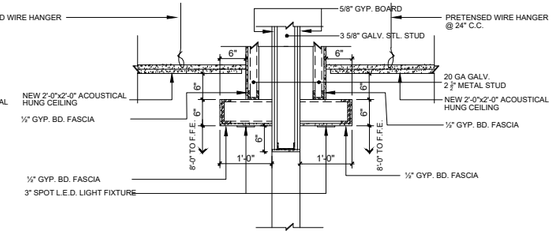

DETAIL 4 A-11
SCALE: 3/4"=1'-0"

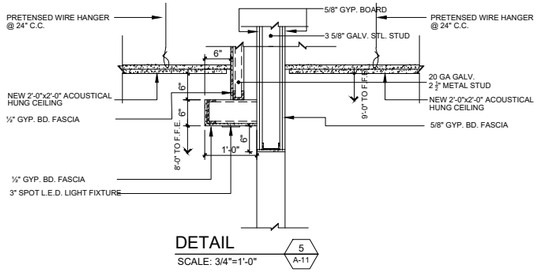

DETAIL 5 A-11
SCALE: 3/4"=1'-0"

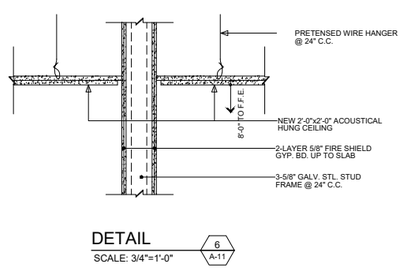

DETAIL 6 A-11
SCALE: 3/4"=1'-0"

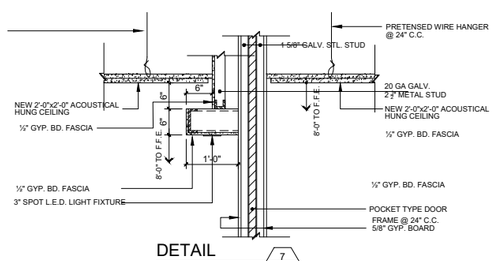

DETAIL 7 A-11
SCALE: 3/4"=1'-0"

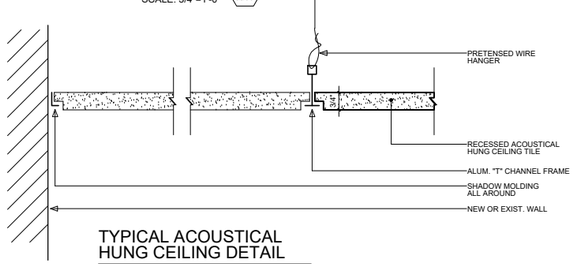

TYPICAL ACOUSTICAL HUNG CEILING DETAIL
N.T.S.

REVISIONS			
NO.	DESCRIPTION	DATE	BY

TRIBUNAL GENERAL DE JUSTICIA
OFICINA DE ADMINISTRACION DE LOS TRIBUNALES
DIRECTORIA DE ADMINISTRACION
OFICINA DE ADMINISTRACION Y CONSERVACION DE LOCALES

APPROVED BY:
APPROVED SIGN:
APPROVED DATE:

PROJECT NAME:
REMODELACION DE OFICINAS Y SALON DE REUNIONES EJECUTIVAS
PROJECT LOCATION:
PISO # 22 EDIFICIO WORLD PLAZA
DRAWING DESCRIPTIONS:
PLANTA PROPUESTA DE PLAFON REFLEJADO

GERENTE DE PROYECTO:	
DESIGN BY:	ESDRAS H. HERNANDEZ
CHECKED BY:	
PROJECT DATE:	
DRAWING BY:	DANIEL PADILLA
PRINTING DATE:	FEBRERO-2024
FILE NAME:	22 PLANOS
DRAWING SCALE:	1/4"=1'-0"
SHEET NO.	A-03
OF:	07