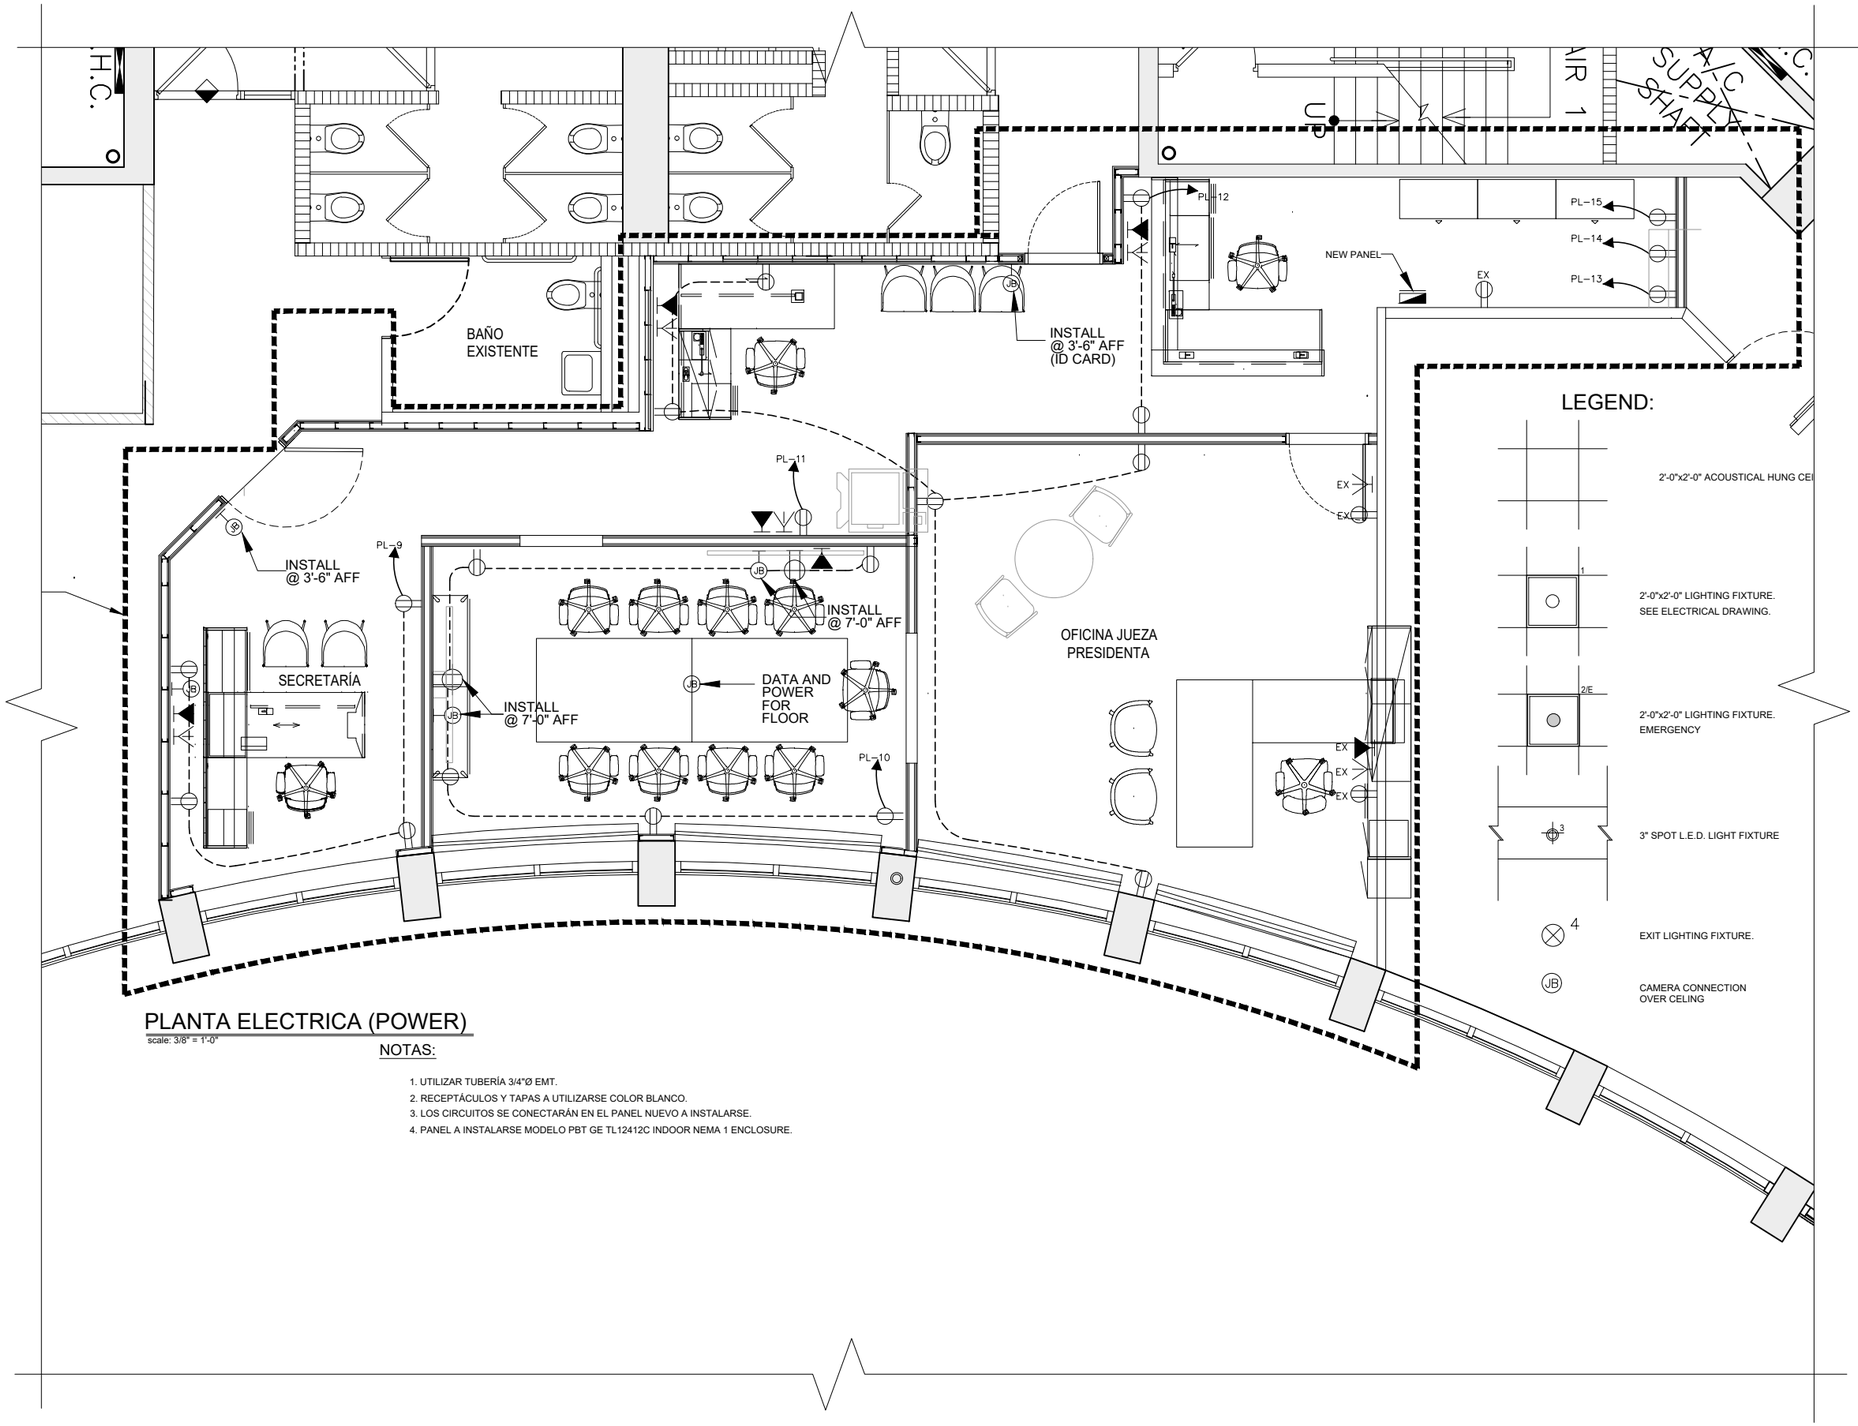

PLANTA ELECTRICA (POWER)

scale: 3/8" = 1'-0"

NOTAS:

1. UTILIZAR TUBERÍA 3/4"Ø EMT.
2. RECEPTÁCULOS Y TAPAS A UTILIZARSE COLOR BLANCO.
3. LOS CIRCUITOS SE CONECTARÁN EN EL PANEL NUEVO A INSTALARSE.
4. PANEL A INSTALARSE MODELO PBT GE TL12412C INDOOR NEMA 1 ENCLOSURE.

LEGEND:

-DUPLEX RECEPTACLE @ 1'-6" A.F.F.

EX -DUPLEX RECEPTACLE EXISTING @ 1'-6" A.F.F.

-DUPLEX RECEPTACLE @ 7'-0" A.F.F.

-DUPLEX RECEPTACLE ISOLETED GROUND @ 1'-6" A.F.F. (Orange Color).

-POWER POLE : (UN CIRCUITO DEDICADO), (UN CIRCUITO COMUN).

-SMOKE DETECTOR.

-PANIC BUTTOM. (Installed in discreet location).

R -REMOTE RELEASE LOCK BUTTOM, FOR SECURITY DOOR.

-TELEPHONE JACK OUTLET.

-COMPUTER LAN CONNECTION.

-COAXIAL CABLE JACK OUTLET.

-MICROPHONE JACK PLUG AT FINISH FLOOR.

-SECURITY TV CAMARA AT WALL OR CEILING.

-SPEARKER SYSTEM AT CEILING.

-SPEARKER HORN, STROBE AT CEILING.

4 -EXIT SIGN.

-NEW OR RELOCATED A/C 2'x2' SUPPLY.

-EXISTING A/C 2'x2' SUPPLY.

-EXHAUST FAN.

-ELECTRICAL BREAKER PANEL.

-NEW A/C 2'x2' RETURN.

JB -JUNCTION BOX @ 7'-0" FINISH FLOOR

-PANEL ELÉCTRICO

LEGEND:

2'-0"x2'-0" ACOUSTICAL HUNG CEI

1 2'-0"x2'-0" LIGHTING FIXTURE.
SEE ELECTRICAL DRAWING.

2/E 2'-0"x2'-0" LIGHTING FIXTURE.
EMERGENCY

3 3" SPOT L.E.D. LIGHT FIXTURE

4 EXIT LIGHTING FIXTURE.

JB CAMERA CONNECTION
OVER CELING

REVISIONS			
NO.	DESCRIPTION	DATE	BY

TRIBUNAL GENERAL DE JUSTICIA
OFICINA DE ADMINISTRACION DE LOS TRIBUNALES
DIRECTORIA DE ADMINISTRACION
OFICINA DE ADMINISTRACION Y CONSERVACION DE LOCALES

APPROVED BY:

APPROVED SIGN: _____

APPROVED DATE: _____

PROJECT NAME:
REMODELACION DE OFICINAS Y SALON DE REUNIONES EJECUTIVAS

PROJECT LOCATION:
PISO # 22 EDIFICIO WORLD PLAZA

DRAWING DESCRIPTIONS:
PLANTA ELECTRICA (POWER)

ESPEC. EN ADMINIST.: VICTOR HERNANDEZ
CHECKED BY: DANIEL PADILLA
DRAWING BY: J. MORALES
FILE NAME:

GERENTE DE PROJECTO:
PROJECT DATE:
PRINTING DATE: FEBRERO-2024
DRAWING SCALE: AS SHOWN

SHEET NO. E-02
OF: 12