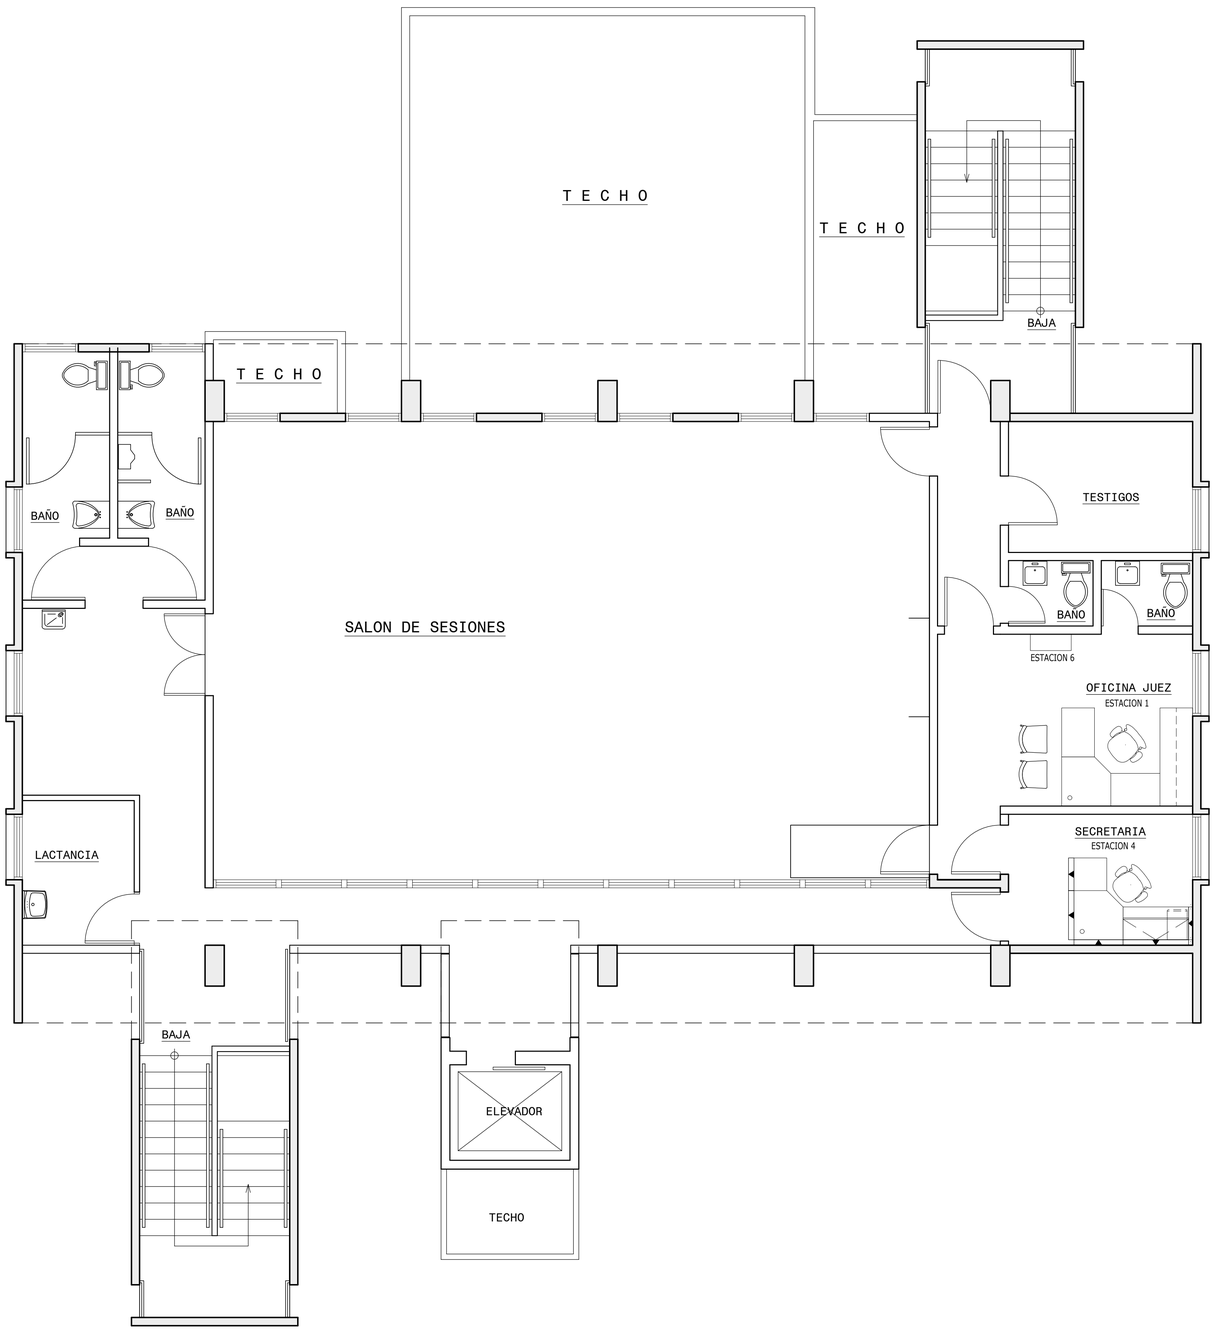

PLANO MODULACION 2nd. FLOOR LEVEL
SCALE: 1/4" 1'-0"

ESTACIÓN 1 — CANTIDAD 3

MKD	Quantity	Product Description (Color: Tropical Walnut)
A	1	Conector Worksurface With End Panel, 42"w"d x 24"w
B	1	Rectangular Worksurface With End Panel, 66"d x 30"d
C	1	Credencia Rectangular Worksurface With End Panel, 66"w x 24"d
D	1	Overhead Credenza, Panel-mounted, 18"h x 65"w x 15-1/2"d (min.)
E	1	Pedestal, 22"d, x 16"w Box, Box, File
F	1	Teclado Ajustable con "mousetroy" integrado

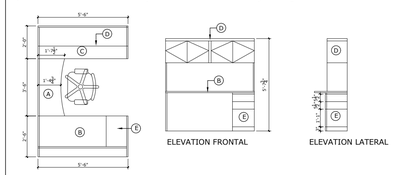

ESTACIÓN 2 — CANTIDAD 1

MKD	Quantity	Product Description
A	1	Dial-a-Tilt Short Track Keyboard Arm, Teflon Slide, Base Swivel,+10°/-15° (25"W x 10.5"D)
B	1	90° Corner Worksurface, 36"w x 36"d
C	1	Rectangular Worksurface With End Panel, 24"d x 36"w
D	1	Rectangular Countertop, 24"d x 48"w
E	1	Overhead Cabinet, Panel-mounted, 15"h x 48"w x 15-1/2"d (min.)
F	1	Pedestal, 22"d, Box, Box, File
G	1	Rectangular Worksurface With End Panel, 24"d x 24"w

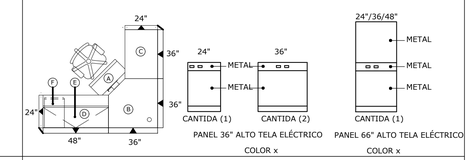

ESTACIÓN 3 — CANTIDAD 5

MKD	Quantity	Product Description
A	1	Dial-a-Tilt Short Track Keyboard Arm, Teflon Slide, Base Swivel,+10°/-15° (25"W x 10.5"D)
B	1	90° Corner Worksurface, 36"w x 36"d
C	1	Rectangular Worksurface With End Panel, 24"d x 36"w
D	1	Rectangular Countertop, 24"d x 36"w
E	1	Overhead Cabinet, Panel-mounted, 15"h x 36"w x 15-1/2"d (min.)
F	1	Pedestal, 22"d, Box, Box, File

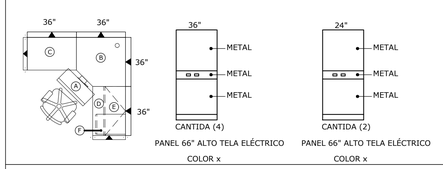

ESTACIÓN 4 — CANTIDAD 3

MKD	Quantity	Product Description
A	1	Dial-a-Tilt Short Track Keyboard Arm, Teflon Slide, Base Swivel,+10°/-15° (25"W x 10.5"D)
B	1	90° Corner Worksurface, 36"w x 36"d
C	1	Rectangular Worksurface With End Panel, 24"d x 24"w
D	1	Rectangular Countertop, 24"d x 48"w
E	1	Overhead Cabinet, Panel-mounted, 15"h x 48"w x 15-1/2"d (min.)
F	1	Pedestal, 22"d, Box, Box, File

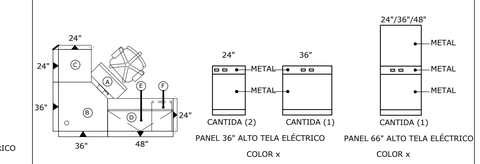

ESTACIÓN 5 — CANTIDAD 2

MKD	Quantity	Product Description
A	1	Rectangular Worksurface With End Panel, 24"d x 48"w
B	1	Overhead Cabinet, Panel-mounted, 15"h x 48"w x 15-1/2"d (min.)

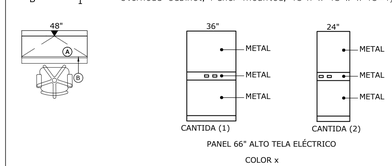

SILLA TIPO I — CANTIDAD 15

Product Description
Silla ejecutiva acojinada con ruedas.

SILLA TIPO I — CANTIDAD 2

Product Description
Silla fija acojinada sin ruedas.

ESTACIÓN 6 — CANTIDAD 2

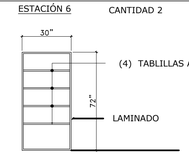

(4) TABLILLAS ADJUSTABLES

LAMINADO

Product Description
* 30"W x 18"D x 72"H

NO.	DESCRIPTION	DATE	BY

REVISIONS

TRIBUNAL GENERAL DE JUSTICIA
OFICINA DE ADMINISTRACION DE LOS TRIBUNALES
DIRECTORIA DE ADMINISTRACION
OFICINA DE ADMINISTRACION Y CONSERVACION DE LOCALES

APPROVED BY:
APPROVED SIGN: _____
APPROVED DATE: _____

PROJECT NAME: DIGITALIZACION DE PLANOS DE FACILIDADES DEL T. G. J.
PROJECT LOCATION: T.P.I. SALINAS,(0805) R.J. GUAYAMA
DRAWING DESCRIPTION: PLANO MODULACION C.J. SALINA
GERENTE DE PROYECTO: ARQUITECTO EN RESPONSABLE: CARIEL F. AROCHO
CHECKED BY: ING.DANIEL PADILLA
DRAWING BY: P.MORALES
FILE NAME: 0805-EXISTING.dwg
PROJECT DATE: 15/OCTUBRE/2025
PRINTING DATE: 15/OCTUBRE/2025
DRAWING SCALE: 1/4"=1'-0"
SHEET NO: A-04
OF: 2