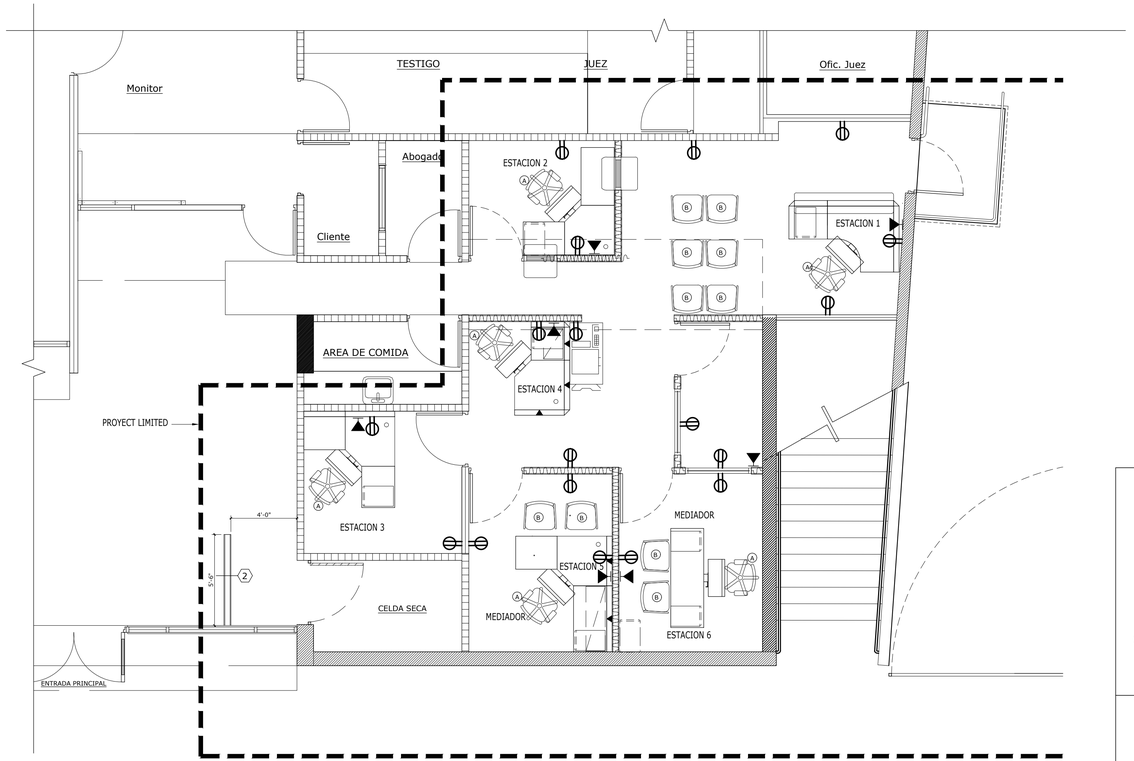

MODULACION FLOOR PLAN (SALA ESPECIALIZADA DE VIOLENCIA DE GENERO)

SCALE:1/4" = 1'-0"

ESTACIÓN 1

CANTIDAD 1

MKD	Quantity	Product Description
A	1	Dial–a–Tilt Short Track Keyboard Arm, Teflon Slide, Base Swivel,+10°/–15° (25"W x 10.5"D)
B	1	90° Corner Worksurface, 48"w x 24"d
C	1	Rectangular Worksurface With End Panel, 24"d x 24"w
D	1	Rectangular Countertop, 15"d x 60"w. Center to the panel.
E	1	Pedestal, 22"d, Box, Box, File

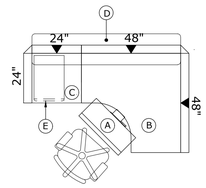

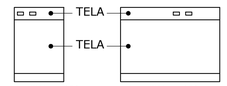

PANEL 36" ALTO TELA ELÉCTRICO

ESTACIÓN 2

CANTIDAD 1

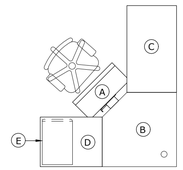

MKD	Quantity	Product Description
A	1	Dial–a–Tilt Short Track Keyboard Arm, Teflon Slide, Base Swivel,+10°/–15° (25"W x 10.5"D)
B	1	90° Corner Worksurface, 36"w x 24"d
C	1	Rectangular Worksurface With End Panel, 24"d x 42"w
D	1	Rectangular Worksurface With End Panel, 24"d x 30w
E	1	Pedestal, 22"d, Box, Box, File

ESTACIÓN 3

CANTIDAD 1

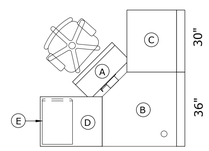

MKD	Quantity	Product Description
A	1	Dial–a–Tilt Short Track Keyboard Arm, Teflon Slide, Base Swivel,+10°/–15° (25"W x 10.5"D)
B	1	90° Corner Worksurface, 36"w x 24"d
C	1	Rectangular Worksurface With End Panel, 24"d x 30"w
D	1	Rectangular Worksurface With End Panel, 24"d x 30w
E	1	Pedestal, 22"d, Box, Box, File

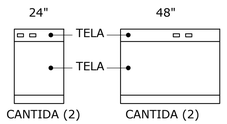

PANEL 36" ALTO TELA ELÉCTRICO

ESTACIÓN 4

CANTIDAD 1

MKD	Quantity	Product Description
A	1	Dial–a–Tilt Short Track Keyboard Arm, Teflon Slide, Base Swivel,+10°/–15° (25"W x 10.5"D)
B	1	90° Corner Worksurface, 36"w x 24"d
C	1	Rectangular Worksurface With End Panel, 24"d x 24"w
D	1	Overhead Cabinet, Panel–mounted, 15"h x 24"w x 15–1/2"d (min.)
E	1	Pedestal, 22"d, Box, Box, File

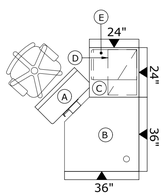

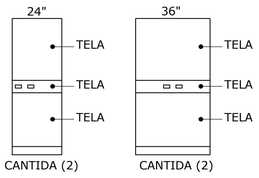

PANEL 66" ALTO TELA ELÉCTRICO

COLOR x

ESTACIÓN 5

CANTIDAD 1

MKD	Quantity	Product Description
A	1	Dial–a–Tilt Short Track Keyboard Arm, Teflon Slide, Base Swivel,+10°/–15° (25"W x 10.5"D)
B	1	90° Corner Worksurface, 36"w x 24"d
C	1	Rectangular Worksurface With End Panel, 30"d x 24"w
D	1	Rectangular Worksurface With End Panel, 48"d x 24"w
E	1	Overhead Cabinet, Panel–mounted, 15"h x 48"w x 15–1/2"d (min.)
F	1	Pedestal, 22"d, Box, Box, File

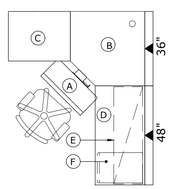

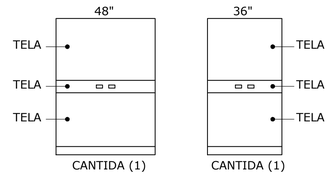

PANEL 66" ALTO TELA ELÉCTRICO

COLOR x

ESTACIÓN 6

CANTIDAD 1

MKD	Quantity	Product Description
A	1	Dial–a–Tilt Short Track Keyboard Arm, Teflon Slide, Base Swivel,+10°/–15° (25"W x 10.5"D)
B	2	Pedestal, 22"d, File, File
C	1	Rectangular Work surface With End Panel, 24"d x 60"w

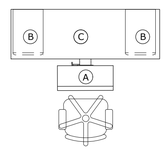

SILLA TIPO A — CANTIDAD 6

Product Description
Silla ejecutiva acojinada con ruedas.

SILLA TIPO B — CANTIDAD 10

Product Description
Silla plastica color negro, sin ruedas.

NO.	DESCRIPTION	DATE	BY

REVISIONS

TRIBUNAL GENERAL DE JUSTICIA
OFICINA DE ADMINISTRACION DE LOS TRIBUNALES
DIRECTORIA DE ADMINISTRACION
OFICINA DE ADMINISTRACION Y CONSERVACION DE LOCALES

APPROVED BY:

APPROVED SIGN: _____ APPROVED DATE: _____

PROJECT NAME:
SALA ESPECIALIZADA DE VIOLENCIA DE GENERO

PROJECT LOCATION:
AGUADILLA PUERTO RICO

DRAWING DESCRIPTION:
PLANTA DE PISO A EXISTENTE

GERENTE DE PROYECTO:
ESTRC. EN CHARGE:
ING. DANIEL PADILLA
CHECKED BY:
ING. DANIEL PADILLA
DRAWN BY:
A. MORALES
FILE NAME:

PROJECT DATE:
PRINTING DATE: SEPTIEMBRE 2025
DRAWING SCALE: 3/8=1'-0"

SHEET NO.
A-03
OF: